



TENDER

All dimensions to be checked on site		Do Not Scale		
This drawing is copyright				
Rev.	Description	Drawn	Chk	Date
00	First Issue	AJS	IST	21.04.16
01	External doors amended, wardrobe doors added	AJS	IST	10.08.16
02	Tender Issue	AJS	IST	18.08.16

Notes
Refer to 15-018-A-I-100 to 102 for General Arrangement Plans
Refer to 15-018-A-I-200 to 202 for General Arrangement Elevations

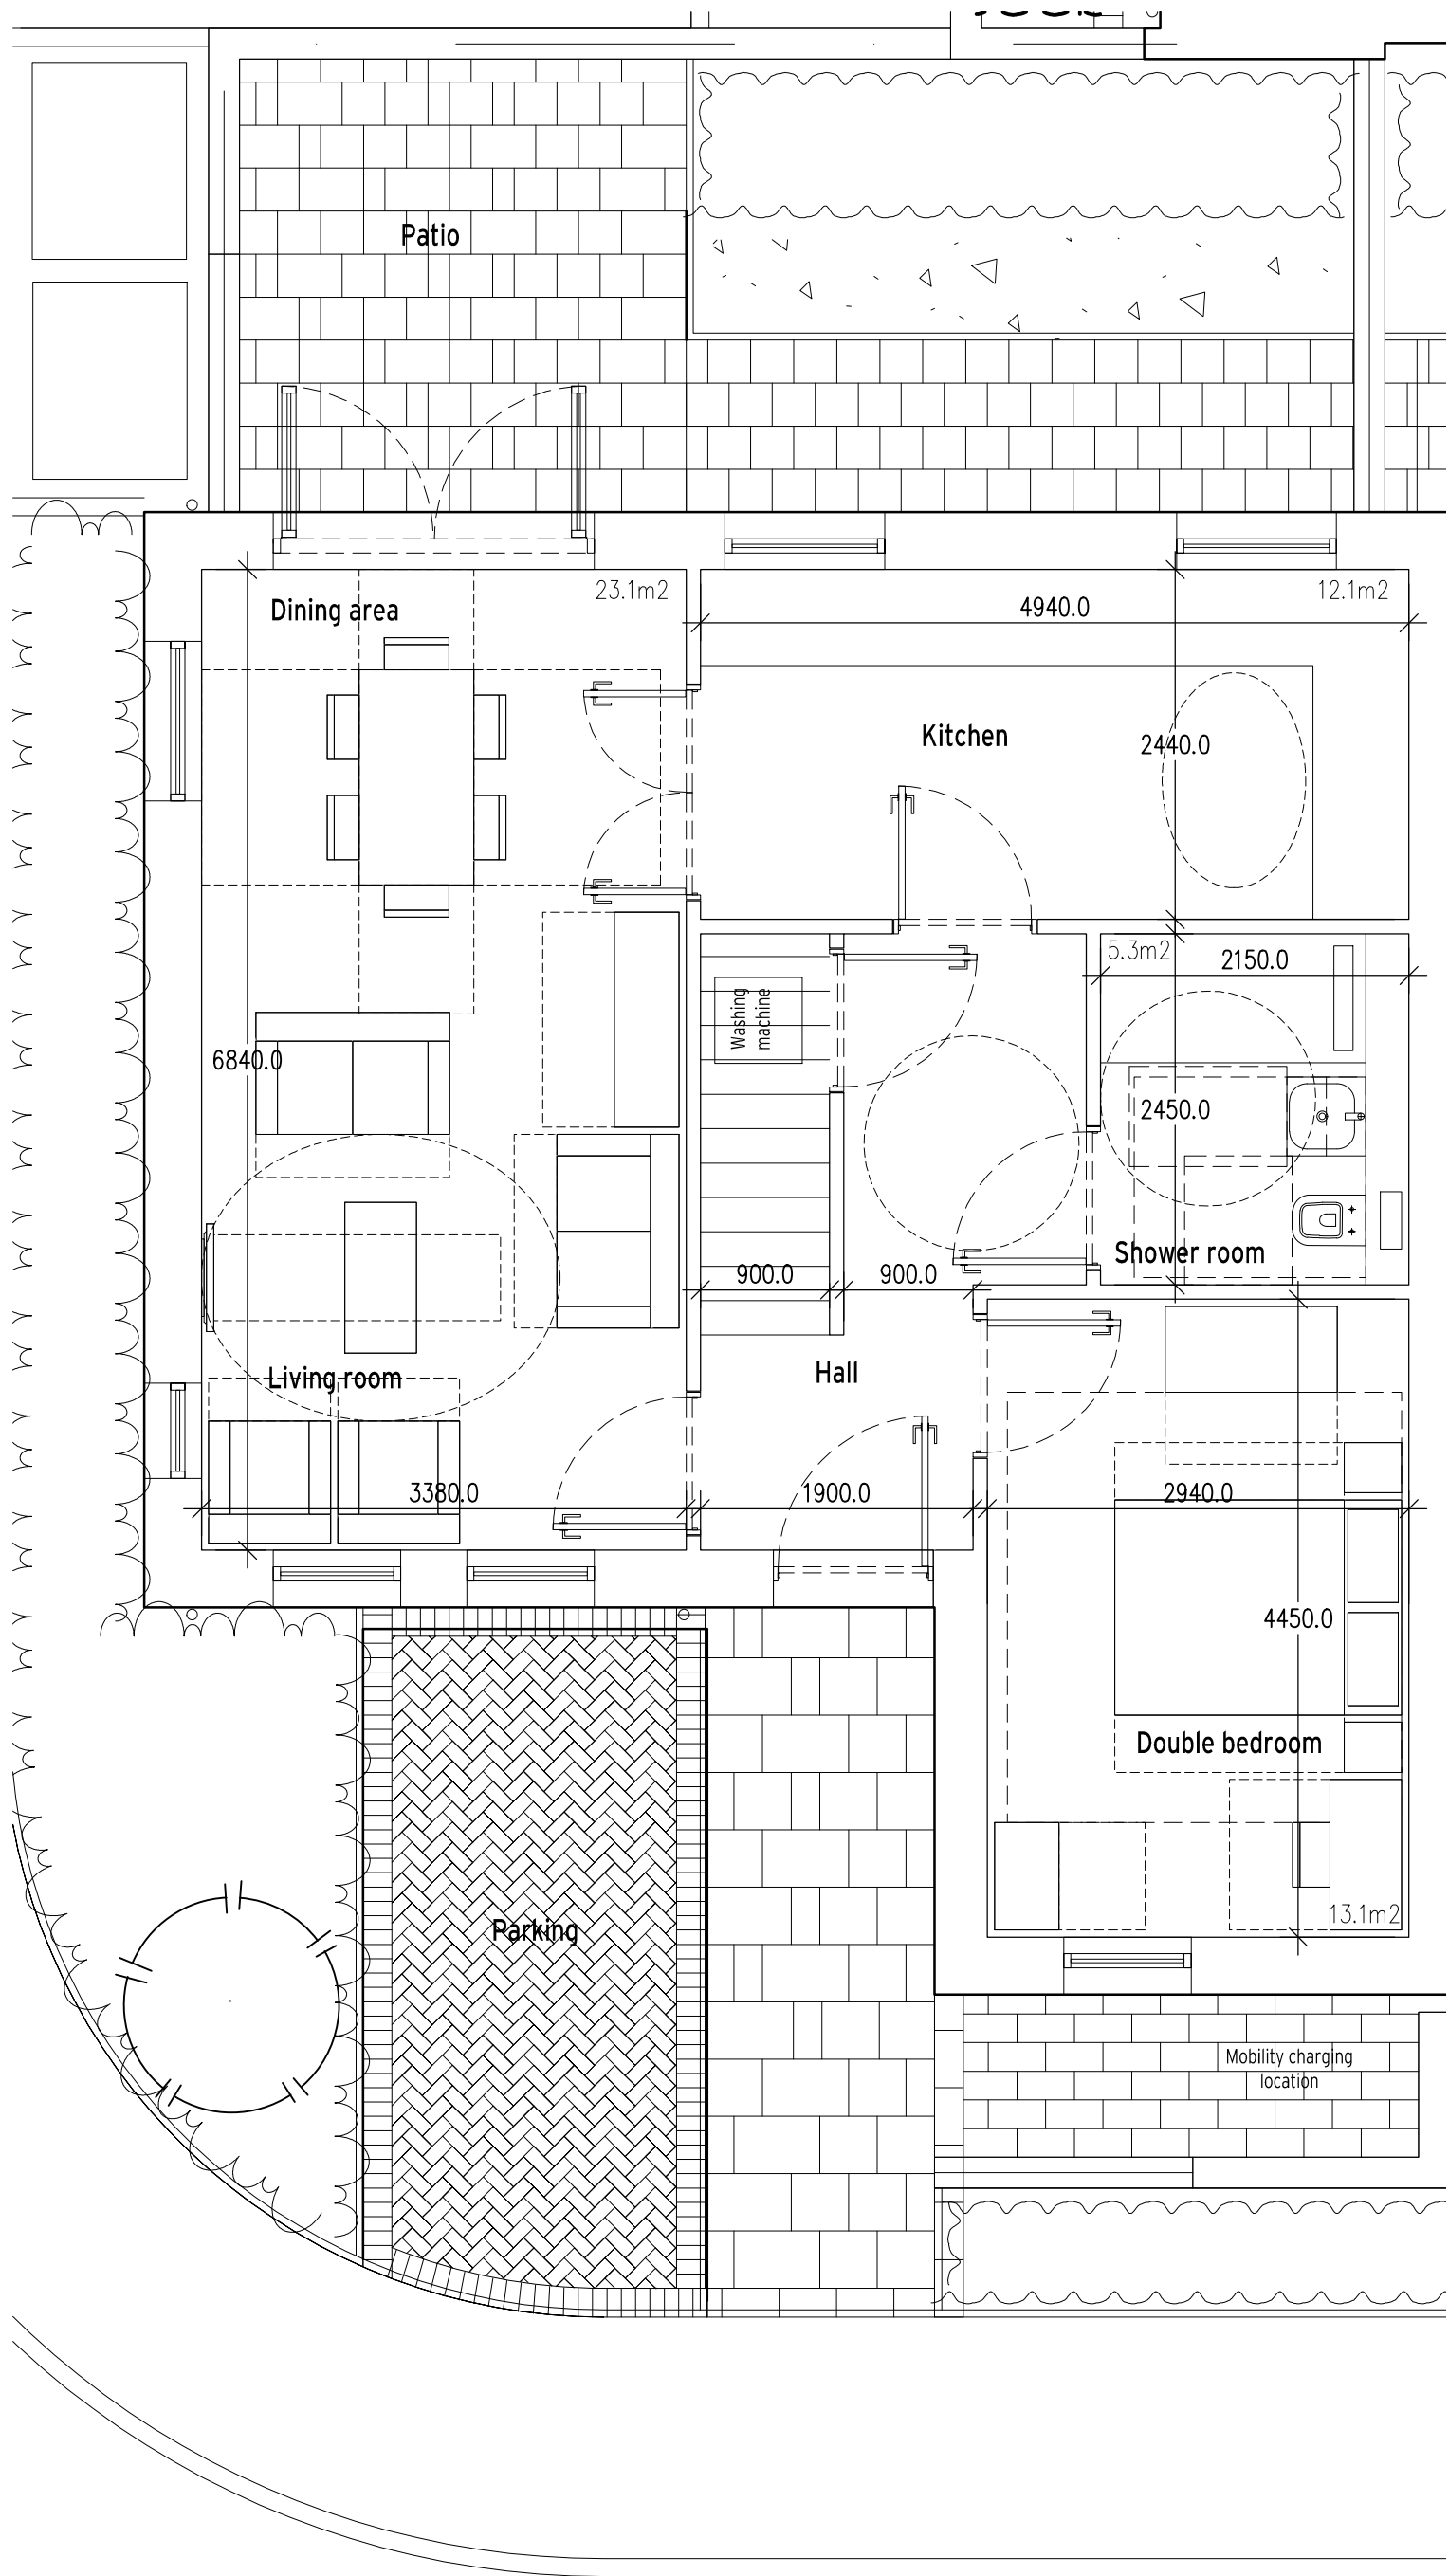

00 Ground floor (15-018-A-P-00-Plan)
1:50

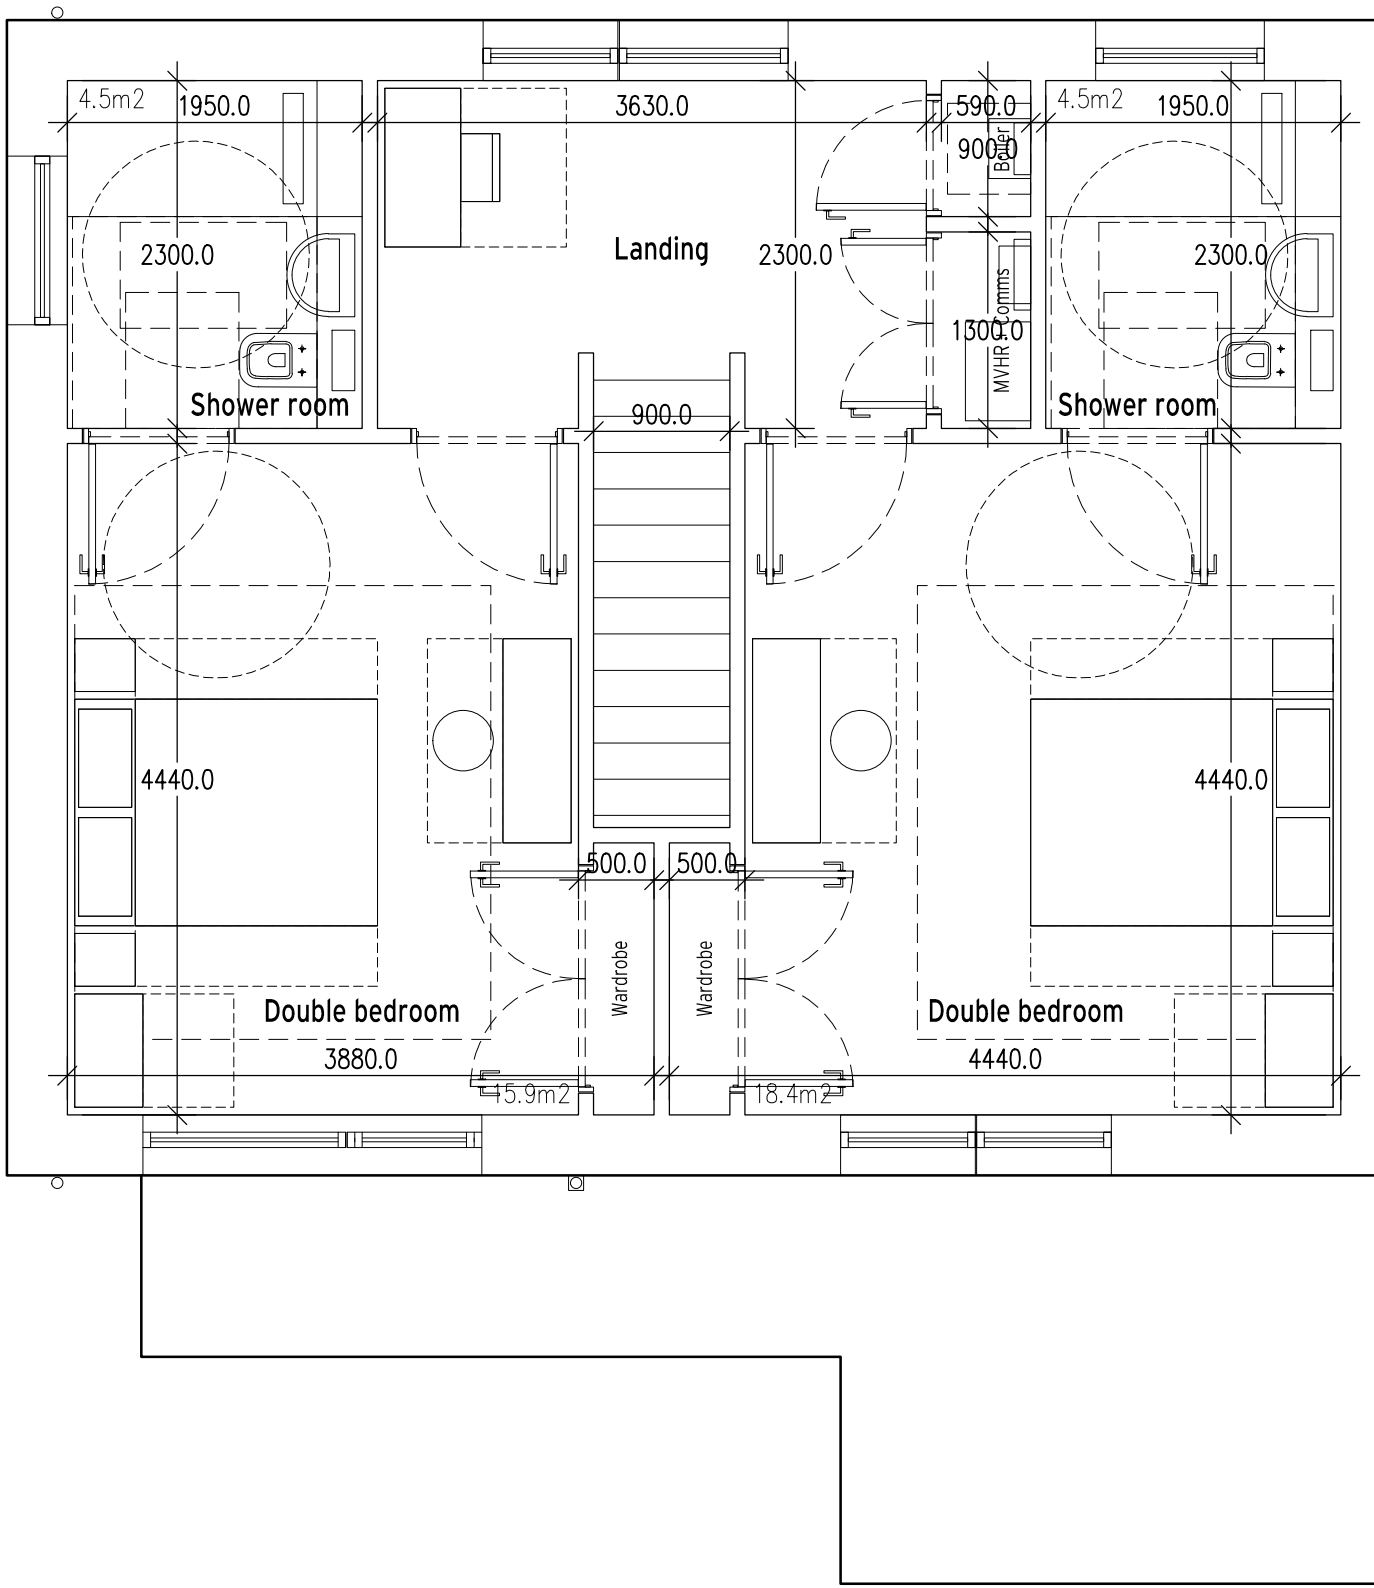

01 First floor (15-018-A-P-01-Plan)
1:50

STRIDE TREGLOWN
BOURNVILLE ARCHITECTS

350 Bournville Lane, Bournville, Birmingham, B30 1QY
Tel: 0121 270 8910

Bournville Care Village
ExtraCare Housing
Bournville, Birmingham
client

ExtraCare Charitable Trust

dwg title Assembly - Dwelling Plan Type 4

15-018-A-A-104	scale 1: 50 (A1)	drawn AJS
	date 18.08.16	revision 02