


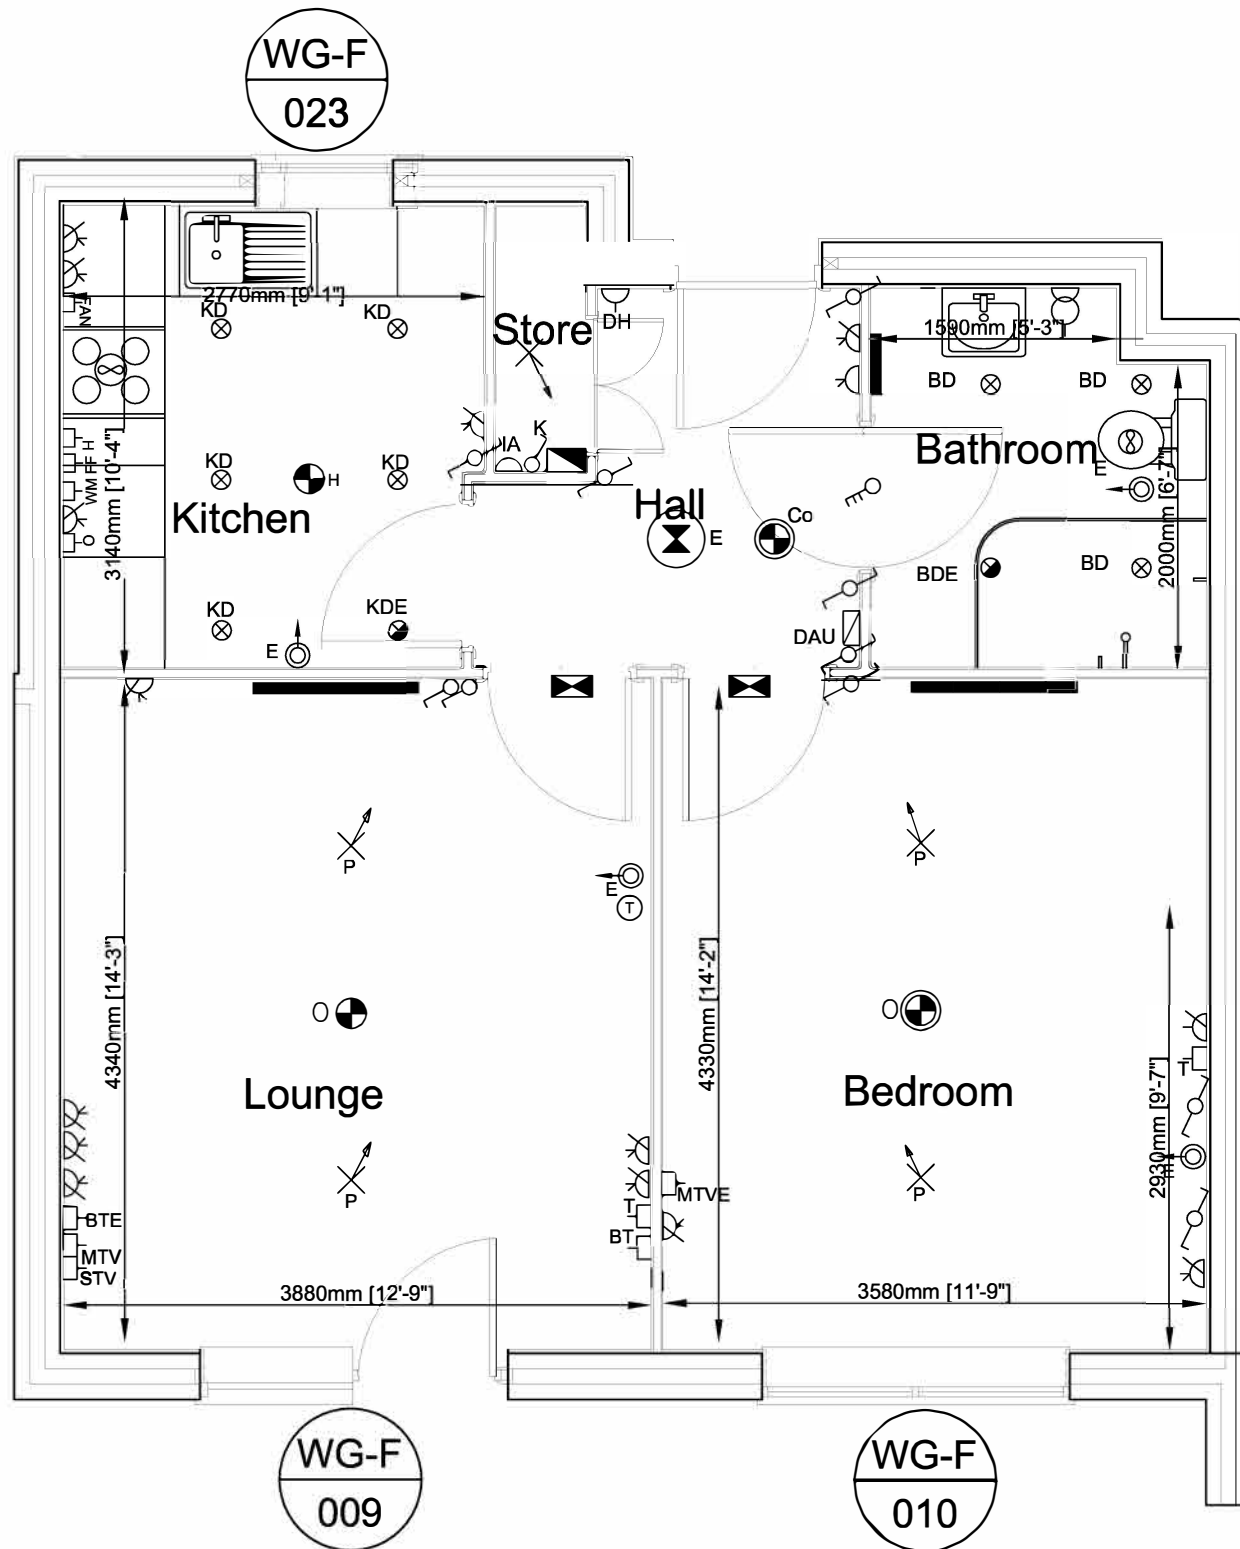

LEGEND

	1 WAY LIGHT SWITCH		ENERGY SAVING CEILING MOUNTED LIGHT
	2 WAY LIGHT SWITCH (WIDE ROCKER TYPE)		CEILING ROSE WITH LOW ENERGY LIGHT
	FAN ISOLATING SWITCH		SEMI RECESSED CIRCULAR LIGHT
	EMERGENCY LIGHTING KEY SWITCH		SEMI RECESSED EMERGENCY LIGHT
	TELEPHONE OUTLET		TWIN SWITCHED SOCKET (NEON INDICATOR)
	BT MASTER TELEPHONE OUTLET		SWITCHED SOCKET (NEON INDICATOR)
	BT EXTENSION TELEPHONE OUTLET WIRED TO BT MASTER OUTLET		FIRE DOOR CLOSER CONNECTION POINT
	MATV SYSTEM - MASTER		TV MASTER UNIT
	MATV - TV OUTLET EXTENSION		IMMERSION NEON SWITCH
	SATV SYSTEM - MASTER		DISPERSED ALARM UNIT WITH PULL CORD
	HEAT DETECTOR		SHAVER POINT
	OPTICAL SMOKE DETECTOR		RADIATOR
	OPTICAL SMOKE DETECTOR (SOUNDER BASE)		HOB MASTER SWITCH
	CARBON MONOXIDE DETECTOR (SOUNDER BASE)		WASHING MACHINE/DRYER MASTER SWITCH
	EMERGENCY PULL CORD		OVEN MASTER SWITCH
	ENERGY SAVING LIGHT RECESSED DOWNLIGHTER		FRIDGE FREEZER MASTER SWITCH
	ENERGY SAVING LIGHT RECESSED DOWNLIGHTER (EMERGENCY LIGHT)		COOKER MASTER SWITCH
	WALL LIGHT		FAN BOOST MASTER SWITCH
	UNDER CUPBOARD LIGHT		DISHWASHER MASTER SWITCH
			THERMOSTAT

Copyright of this drawing is vested in the Architect and it must not be copied or reproduced without consent. Every effort has been made to ensure these details are correct but this does not constitute a legal document. DO NOT SCALE OFF THIS DRAWING IF IN DOUBT ASK

KEY TO DIMENSIONS

Metric Dimension (millimetres)

Imperial Dimension (feet and inches)

2500mm [8'-2"]

THE PARTICULARS ARE SENT OUT AS A GENERAL OUTLINE FOR GUIDANCE ONLY.

THE INFORMATION IN THIS LEAFLET DOES NOT IN ANY WAY FORM PART OF A CONTRACT OR WARRANTY

106 TYPE - A



Scale. 1:50 @A3 Date. June 09 Drawn. MA

Client. The ExtraCare Charitable Trust

Marketing Drawings

Job title. Fossey Drive, Birmingham

ExtraCare Village

Drawing No. B5077 - 106

Ground Floor Layout

Apartment Type A (Standard)

Unit 106 Area = 54.4m²