


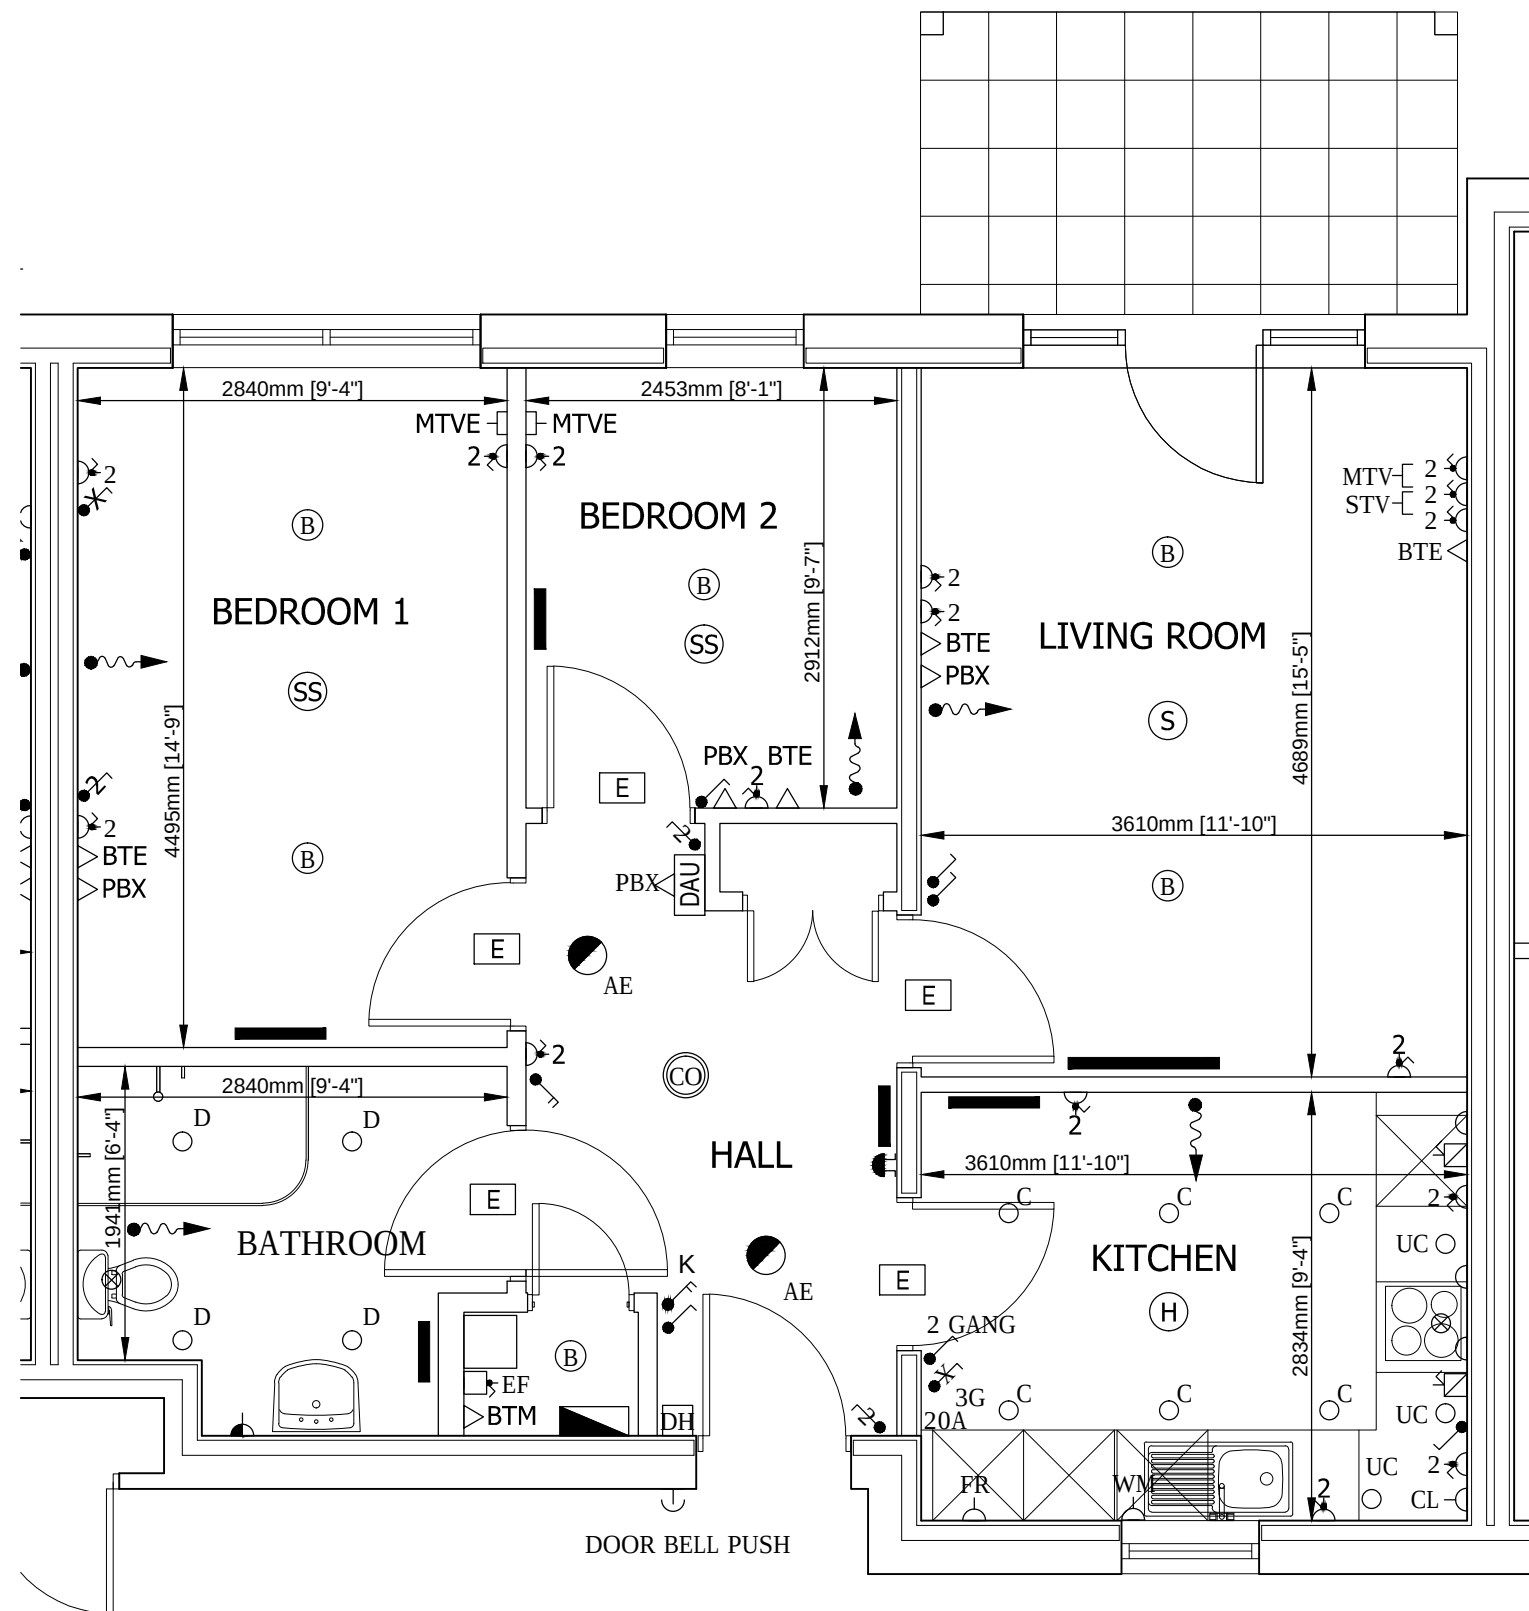

- DISTRIBUTION BOARD
- 13AMP TWIN SWITCHED SOCKET OUTLET WITH PILOT LIGHT
- 13AMP SWITCHED FUSED CONNECTION UNIT WITH PILOT LIGHT
- 13AMP UNSWITCHED FUSED CONNECTION UNIT WITH PILOT LIGHT
- 12AMP SINGLE UNSWITCHED SOCKET OUTLET
- COOKER CONTROL UNIT
- COOKER OUTLET
- SHAVER SOCKET OUTLET
- DAU DISPERSED ALARM UNIT - SAYPHONE
- EMERGENCY PULL CORD
- DOOR BELL SOUNDER
- DOOR BELL PUSH
- CO DETECTOR WITH SOUNDER BASE
- HEAT DETECTOR
- OPTICAL SMOKE DETECTOR
- SMOKE DETECTOR WITH SOUNDER BASE
- BTM MASTER BT TELEPHONE OUTLET
- BTE BT EXTENSION TELEPHONE OUTLET
- PBX PBX TELEPHONE OUTLET
- MTV MATV MASTER TV OUTLET
- MTVE MATV EXTENSION TV OUTLET
- STV SATV SATELLITE TV OUTLET


Copyright of this drawing is vested in the Architect and it must not be copied or reproduced without consent. Every effort has been made to ensure these details are correct but this does not constitute a legal document. DO NOT SCALE OFF THIS DRAWING IF IN DOUBT ASK

THE PARTICULARS ARE SENT OUT AS A GENERAL OUTLINE FOR GUIDANCE ONLY.

THE INFORMATION IN THIS LEAFLET DOES NOT IN ANY WAY FORM PART OF A CONTRACT OR WARRANTY

- DH CONNECTION FOR FREE SWING DOOR CLOSER
- AE 2 x SEMI RECESSED MAINTAINED EMERGENCY PACK
- B LOW ENERGY BATTEN LAMP HOLDER
- C RECESSED COMPACT FLOURESCENT
- C RECESSED COMPACT FLOURESCENT EMERGENCY BACK-UP
- D RECESSED COMPACT FLOURESCENT
- D RECESSED COMPACT FLOURESCENT EMERGENCY BACK-UP
- UC UNDERCUPBOARD LIGHTING FLUORESCENT
- ONE WAY LIGHTING SWITCH
- TWO WAY LIGHTING SWITCH
- INTERMEDIATE LIGHTING SWITCH
- DOUBLE POLE LIGHTING SWITCH
- DOUBLE POLE EMERGENCY LIGHTING TEST KEY SWITCH
- KITCHEN GRID SWITCH PLATE c/w 20A DP SWITCHES WITH INDICATOR LIGHT FOR CONTROL OF FRIDGE, WASHING MACHINE, COOKER HOOD, DISHWASHER & UNDER CUPBOARD LIGHTING SOCKET OUTLETS. EACH SWITCH POSITION TO BE ENGRAVED WITH SWITCH FUNCTION.
- E 8w SEMI RECESSED, NON MAINTAINED EMERGENCY LUMINAIRE
- RADIATOR

KEY TO DIMENSIONS

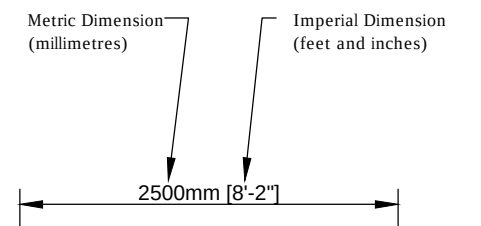

Apartment 134 Type C



Scale. 1:50 @A3 Date. Sep 2011 Drawn. fF

Client. The ExtraCare Charitable Trust
Marketing Drawings

Job title. Shenley Wood, Milton Keynes Phase I
ExtraCare Village

Drawing No. B5447 - MRK II - 134

Ground Floor Block B

Apartment Type C (Standard)

Unit 134 Area = 66.48m²